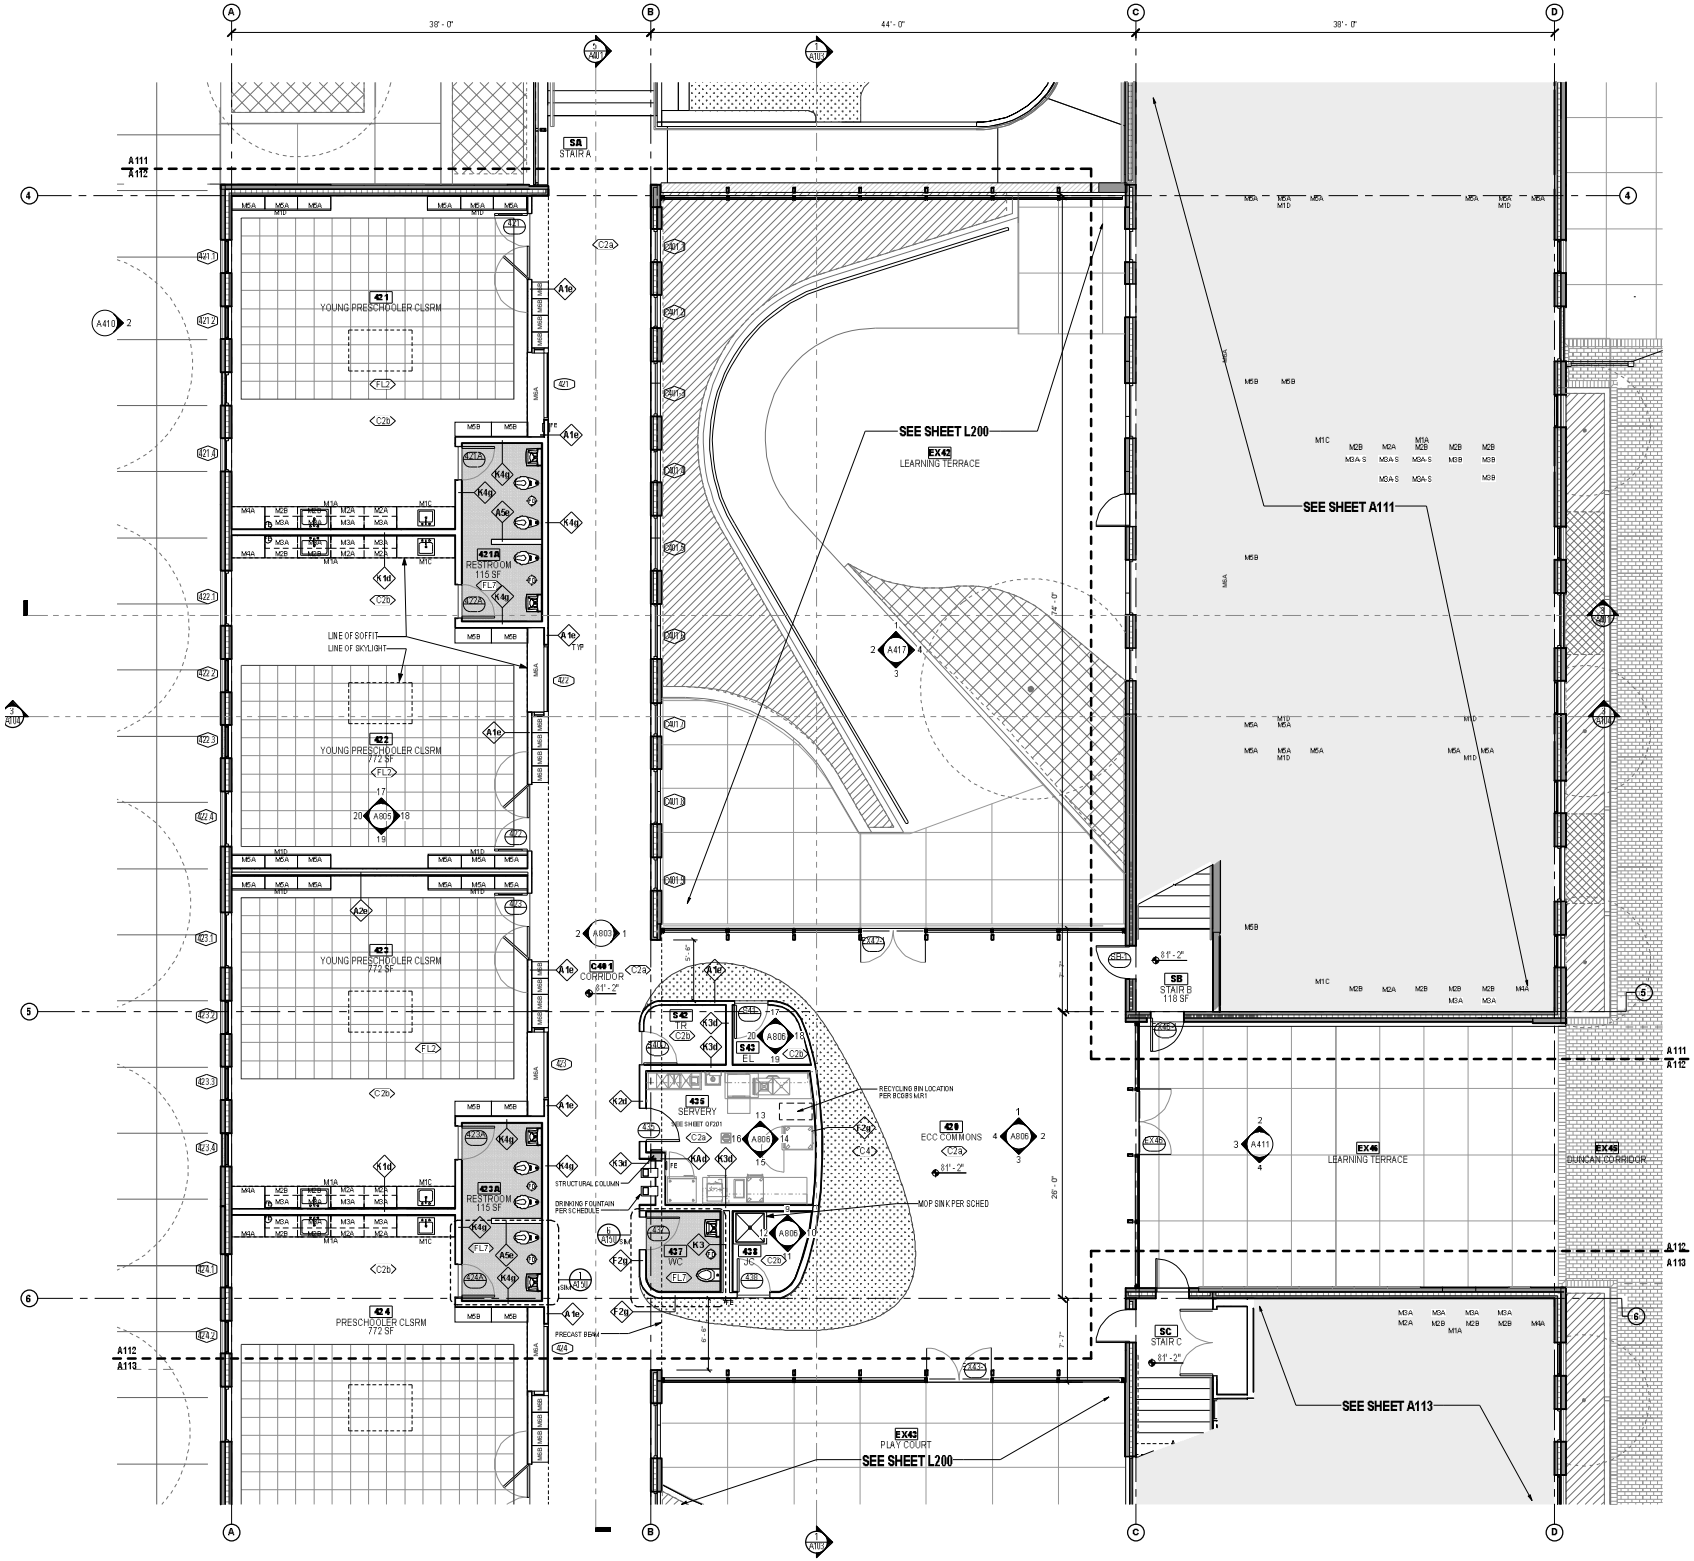
38' - 0"
44' - 0"
38' - 0"
SA
STAIR A
421
YOUNG PRESCHOOLER CLSRM
421A
RESTROOM
115 SF
422
YOUNG PRESCHOOLER CLSRM
772 SF
423
YOUNG PRESCHOOLER CLSRM
772 SF
423A
RESTROOM
115 SF
424
PRESCHOOLER CLSRM
772 SF
LINE OF SOFFIT
LINE OF SKYLIGHT
C401
CORRIDOR
8'-2"
542
TR
543
EL
435
SERVERY
SEE SHEET QF201
RECYCLING BIN LOCATION PER BCDBS M.R.1
STRUCTURAL COLUMN
DRINKING FOUNTAIN PER SCHEDULE
MOP SINK PER SCHED
437
WC
438
JC
428
ECC COMMONS
PRECAST BEAM
EX42
LEARNING TERRACE
SEE SHEET L200
EX43
PLAY COURT
SEE SHEET L200
SEE SHEET A111
SB
STAIR B
118 SF
EX46
LEARNING TERRACE
EX45
DUNCAN CORRIDOR
SC
STAIR C
SEE SHEET A113
A111
A112
A112
A113
A112
A113